le portail en ligne

Technical masonry plan
Left lateral sectional gate 2

Warning light

Safety cells

Exterior view

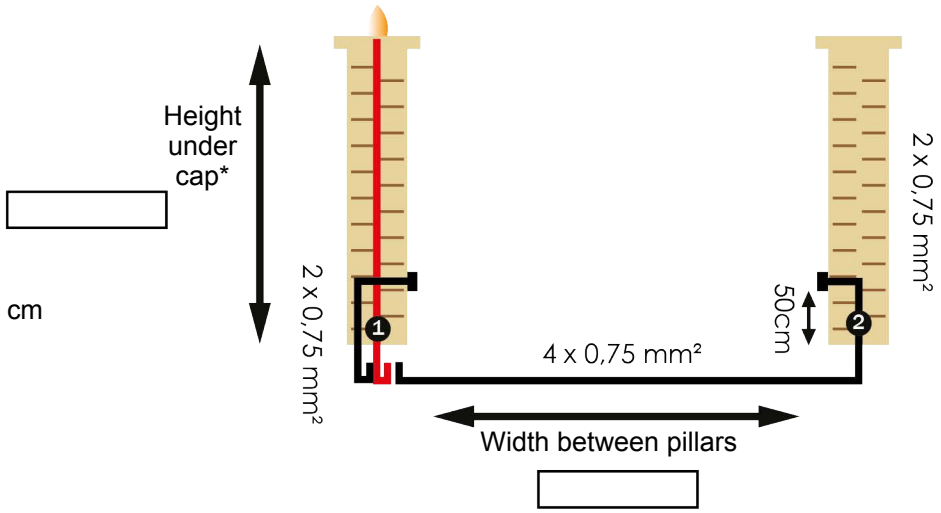

*Gate height + 7 cm

Top view

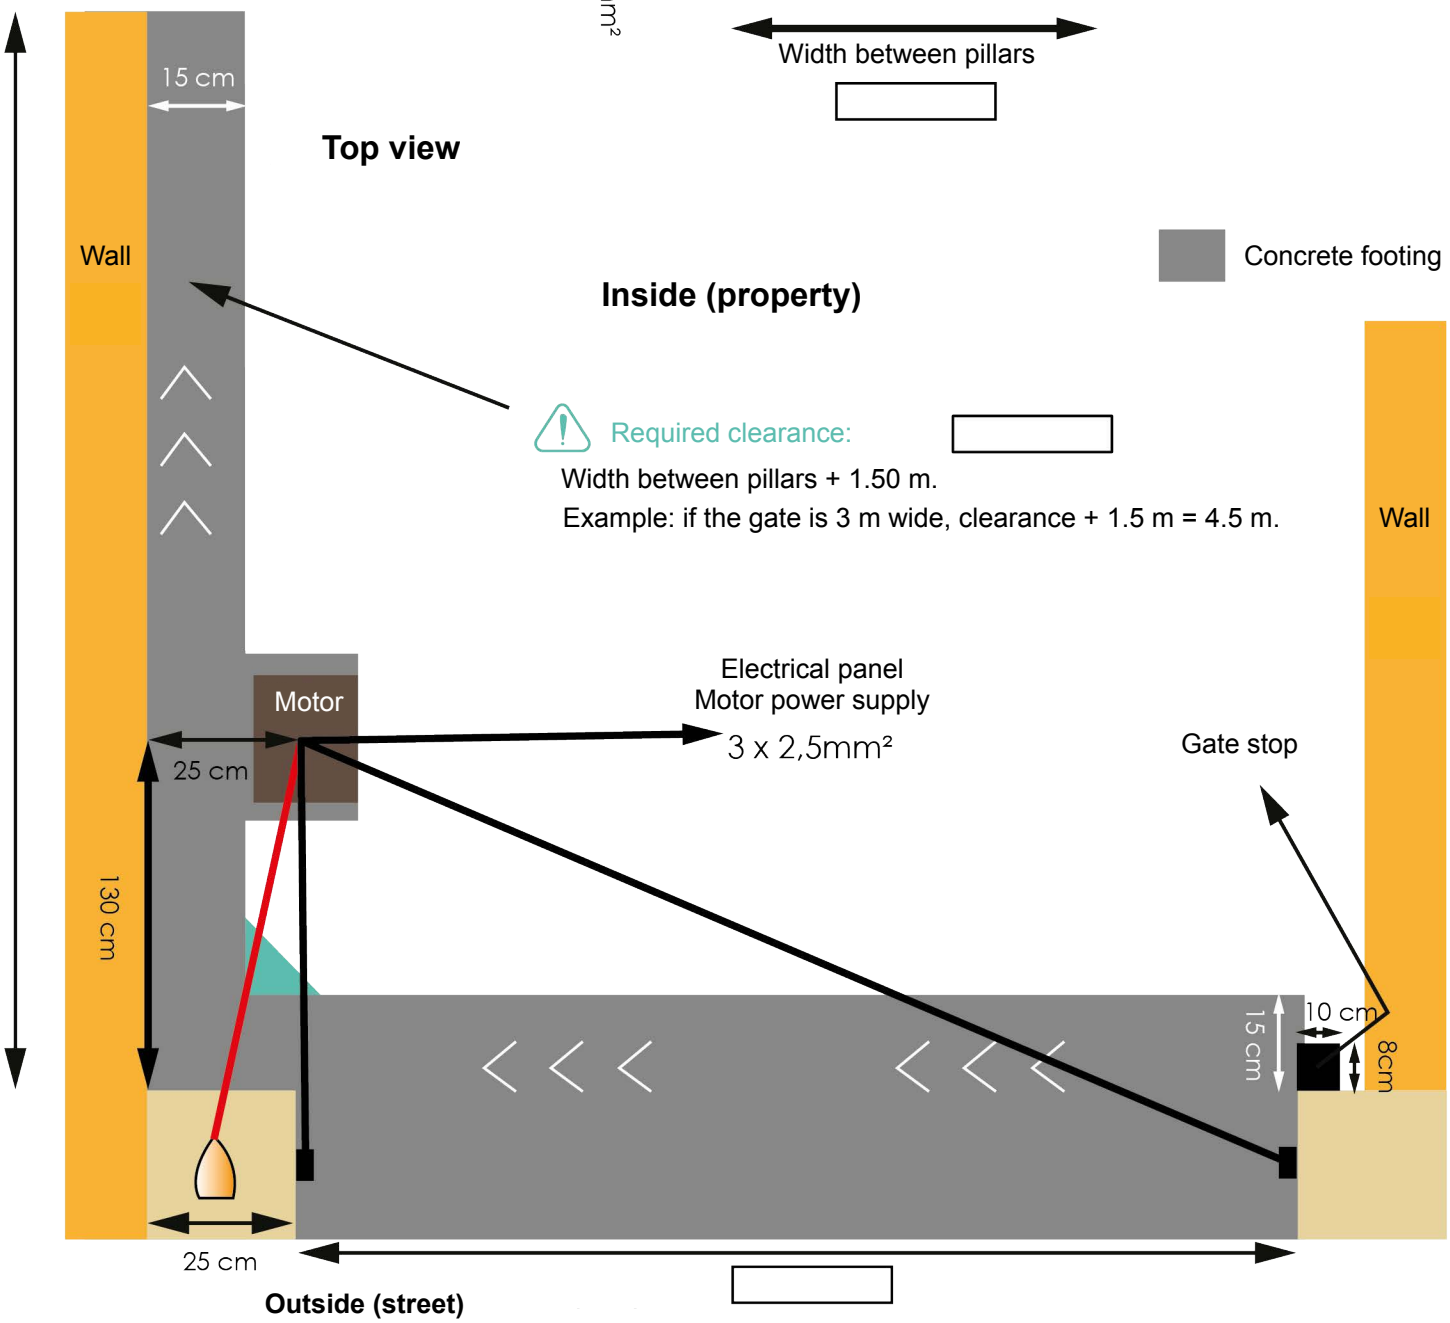

The footing must be perfectly level!

Conduits and cables must pass outside drilling areas and be buried sufficiently deep (minimum 15 cm).